NOTES:

1. ALL SECURITY CABLES SHALL BE 18AWG STRANDED/TWISTED/SHIELDED. PLEASE NOTE CONDUCTORS AS SHOWN.
2. ALL NETWORK CABLES SHALL BE CAT 5 OR GREATER.
3. OPTIONAL FIRE TIE IN MODULE CAN BE ADDED TO THE SMS POWER SUPPLIES, PDD-FT.
4. ALL WIRING MUST COMPLY WITH NFPA 70 (NEC) AND LOCAL CODES.
5. PLEASE FOLLOW SPECIFIC DEVICE INSTRUCTIONS PROVIDED WITH THE PRODUCTS. THIS IS A PICTORIAL REPRESENTATION ONLY.

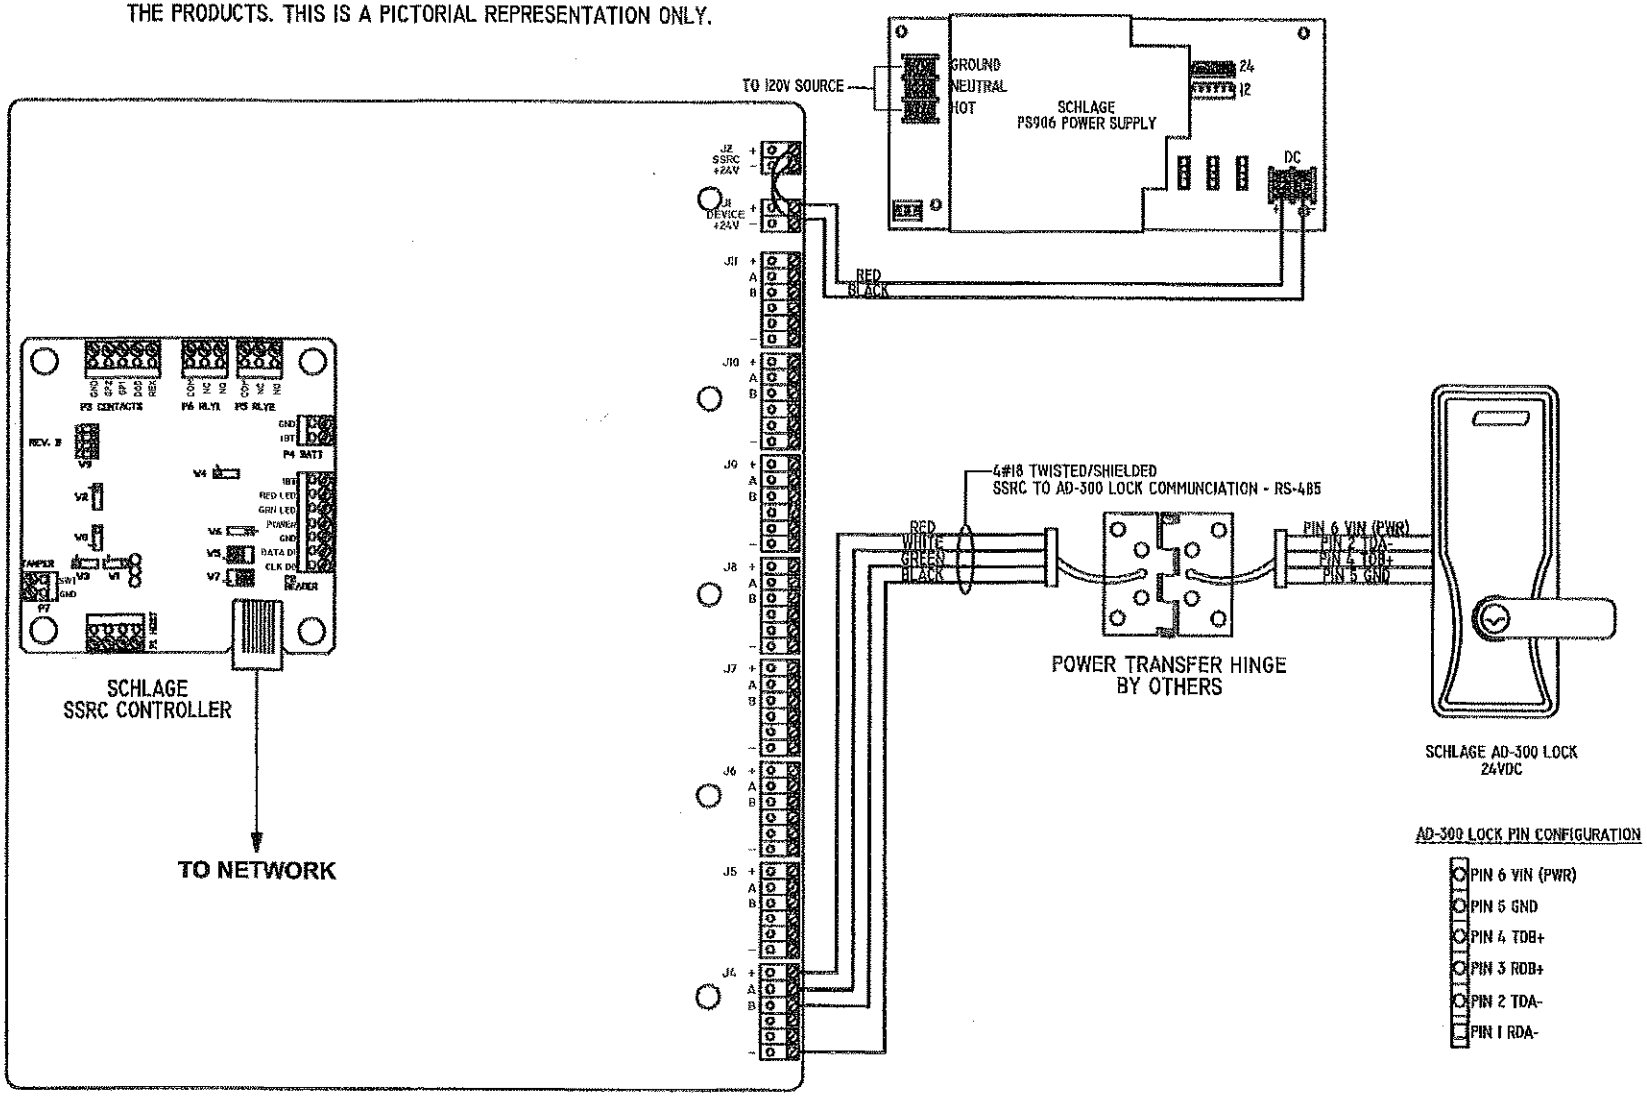

REVISIONS		
NO.	DATE	DESCRIPTION

KRATOS HE

1100 FIRST STATE BLVD., NEWPORT, DE 19804
PHONE: (302) 992-7959 · FAX: (302) 992-7958
OUT OF STATE: 1-800-347-2443
24 HOUR EMERGENCY SERVICE

LIFE SAFETY SYSTEMS · FIRE ALARM · FIRE SUPPRESSION
AUTOMATIC SPRINKLER SYSTEMS · SPECIAL HAZARDS · SECURITY
ACCESS CONTROL · CCTV MONITOR & CONTROL · BUILDING AUTOMATION
TELEPHONE · DATA · CABLE · MATV · SMATV · BUILDING DISTRIBUTION
TELEVISION DISTRIBUTION · PUBLIC ADDRESS · INTERCOM · NURSE CALL

PROJECT
KUTZTOWN UNIVERSITY OF PENNSYLVANIA
OLD MAIN EAST WING
KUTZTOWN, PA 19530

TITLE
SCHLAGE AD300 LOCK WIRING DETAIL

SCALE
NONE

DATE
7-10-12

DRAWN BY
R. MOYER

DESIGNED BY
M. MANGA

JOB NUMBER
RM12-030

DRAWING NUMBER
S - 1 OF 4

Rodney Moyer 7/10/2012 1:52 PM RM12030A.DWG

NOTES:

1. ALL SECURITY CABLES SHALL BE 18AWG STRANDED/TWISTED/SHIELDED. PLEASE NOTE CONDUCTORS AS SHOWN.
2. ALL NETWORK CABLES SHALL BE CAT 5 OR GREATER.
3. OPTIONAL FIRE TIE IN MODULE CAN BE ADDED TO THE SMS POWER SUPPLIES, PDD-FT.
4. ALL WIRING MUST COMPLY WITH NFPA 70 (NEC) AND LOCAL CODES.
5. PLEASE FOLLOW SPECIFIC DEVICE INSTRUCTIONS PROVIDED WITH THE PRODUCTS. THIS IS A PICTORIAL REPRESENTATION ONLY.

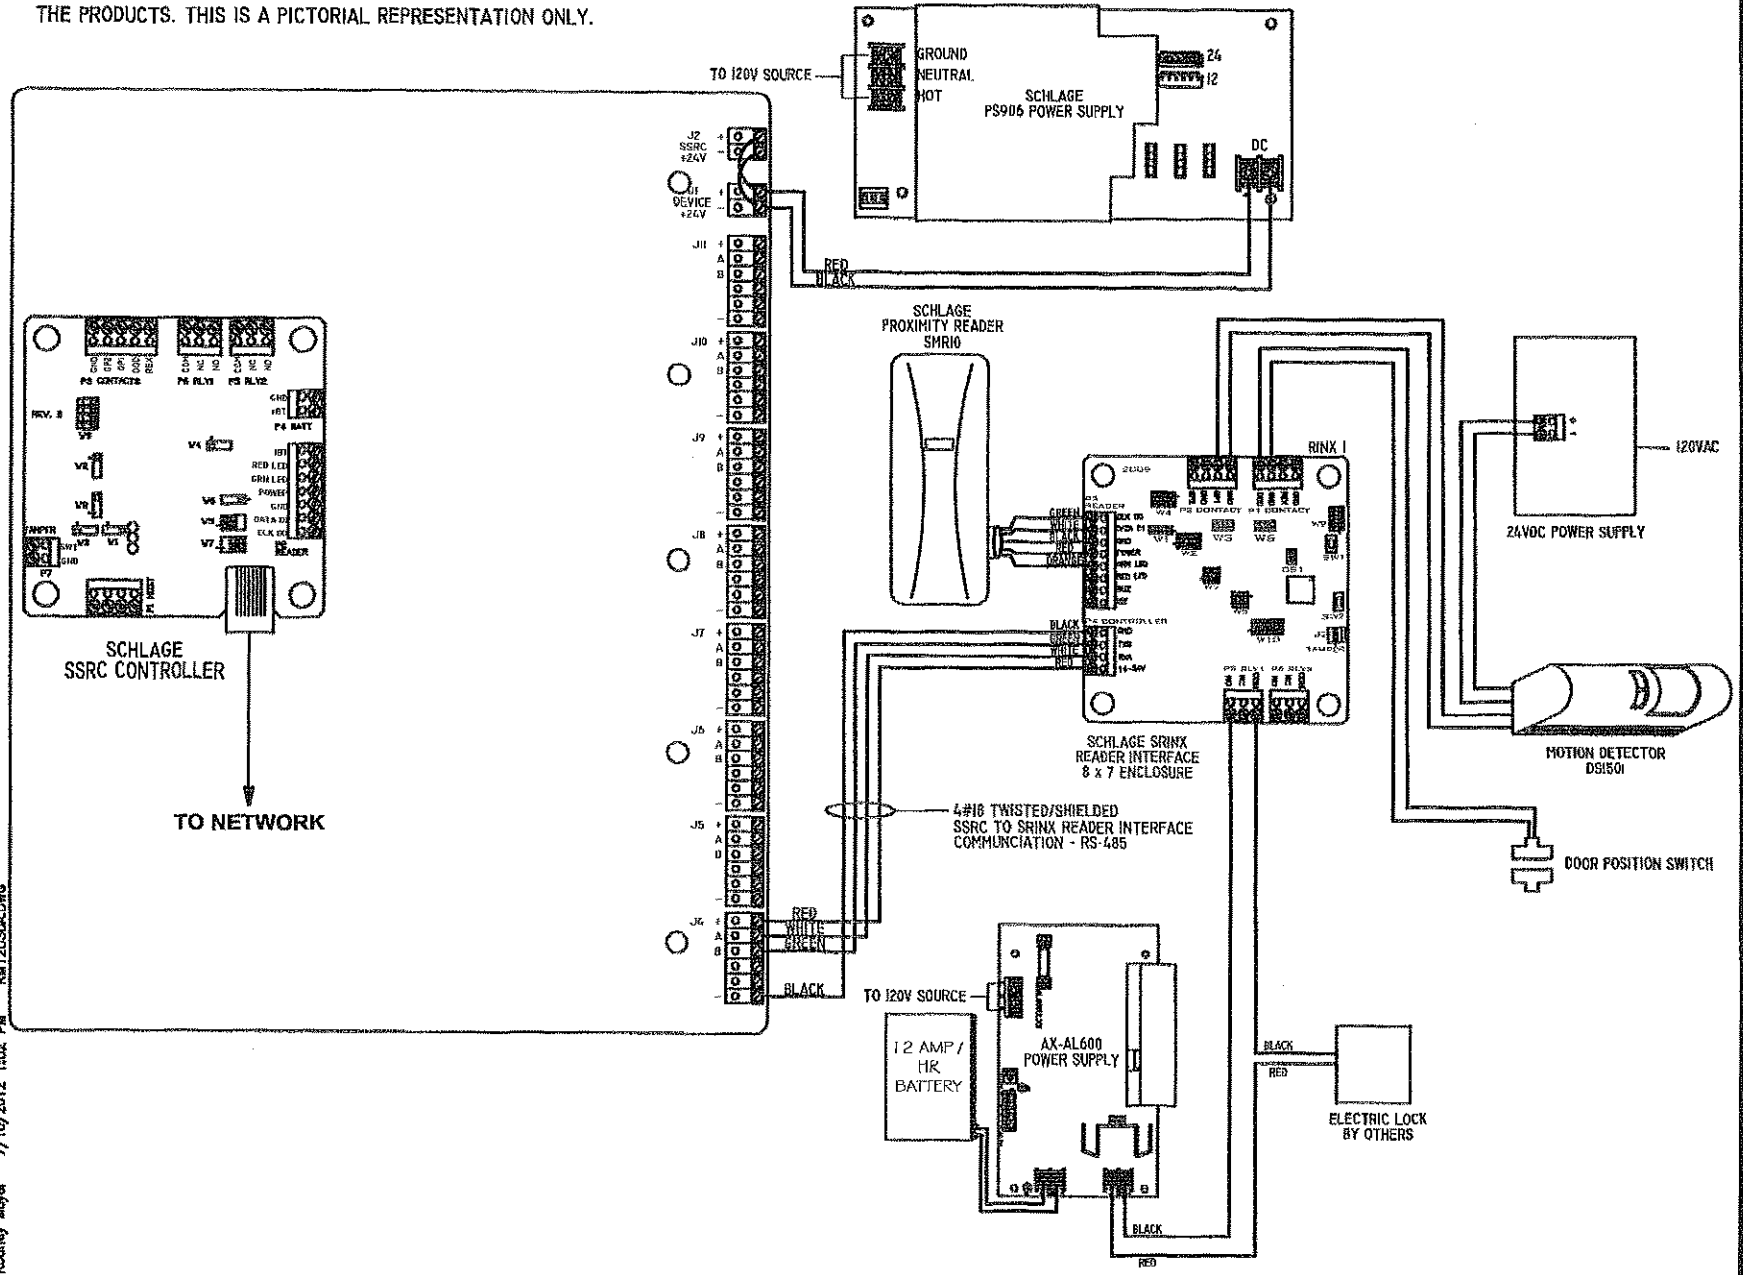

REVISIONS		
NO.	DATE	DESCRIPTION

KRATOS LBE

1100 FIRST STATE BLVD., NEWPORT, DE 19804
PHONE: (302) 992-7950 · FAX: (302) 992-7953
OUT OF STATE: 1-800-347-2943
24 HOUR EMERGENCY SERVICE

LIFE SAFETY SYSTEMS · FIRE ALARM · FIRE SUPPRESSION
AUTOMATIC SPRINKLER SYSTEMS · SPECIAL HAZARDS · SECURITY
ACCESS CONTROL · CCTV MONITOR & CONTROL · BUILDING AUTOMATION
TIME & ATTENDANCE · CLOCK & TIMEKEEPING · EMERGENCY CALL
TELEVISION DISTRIBUTION · PUBLIC ADDRESS · INTERCOM · NURSE CALL

PROJECT
KUTZTOWN UNIVERSITY OF PENNSYLVANIA
OLD MAIN EAST WING
KUTZTOWN, PA 19530

TITLE
SCHLAGE SRINX & SRCNX-R WIRING DETAIL

SCALE
NONE

DATE
7-10-12

DRAWN BY
R. MOYER

DESIGNED BY
M. MANGA

JOB NUMBER
RM12-030

DRAWING NUMBER
S - 3 OF 4

Rodney Moyer 7/10/2012 1:02 PM RM12030A.DWG

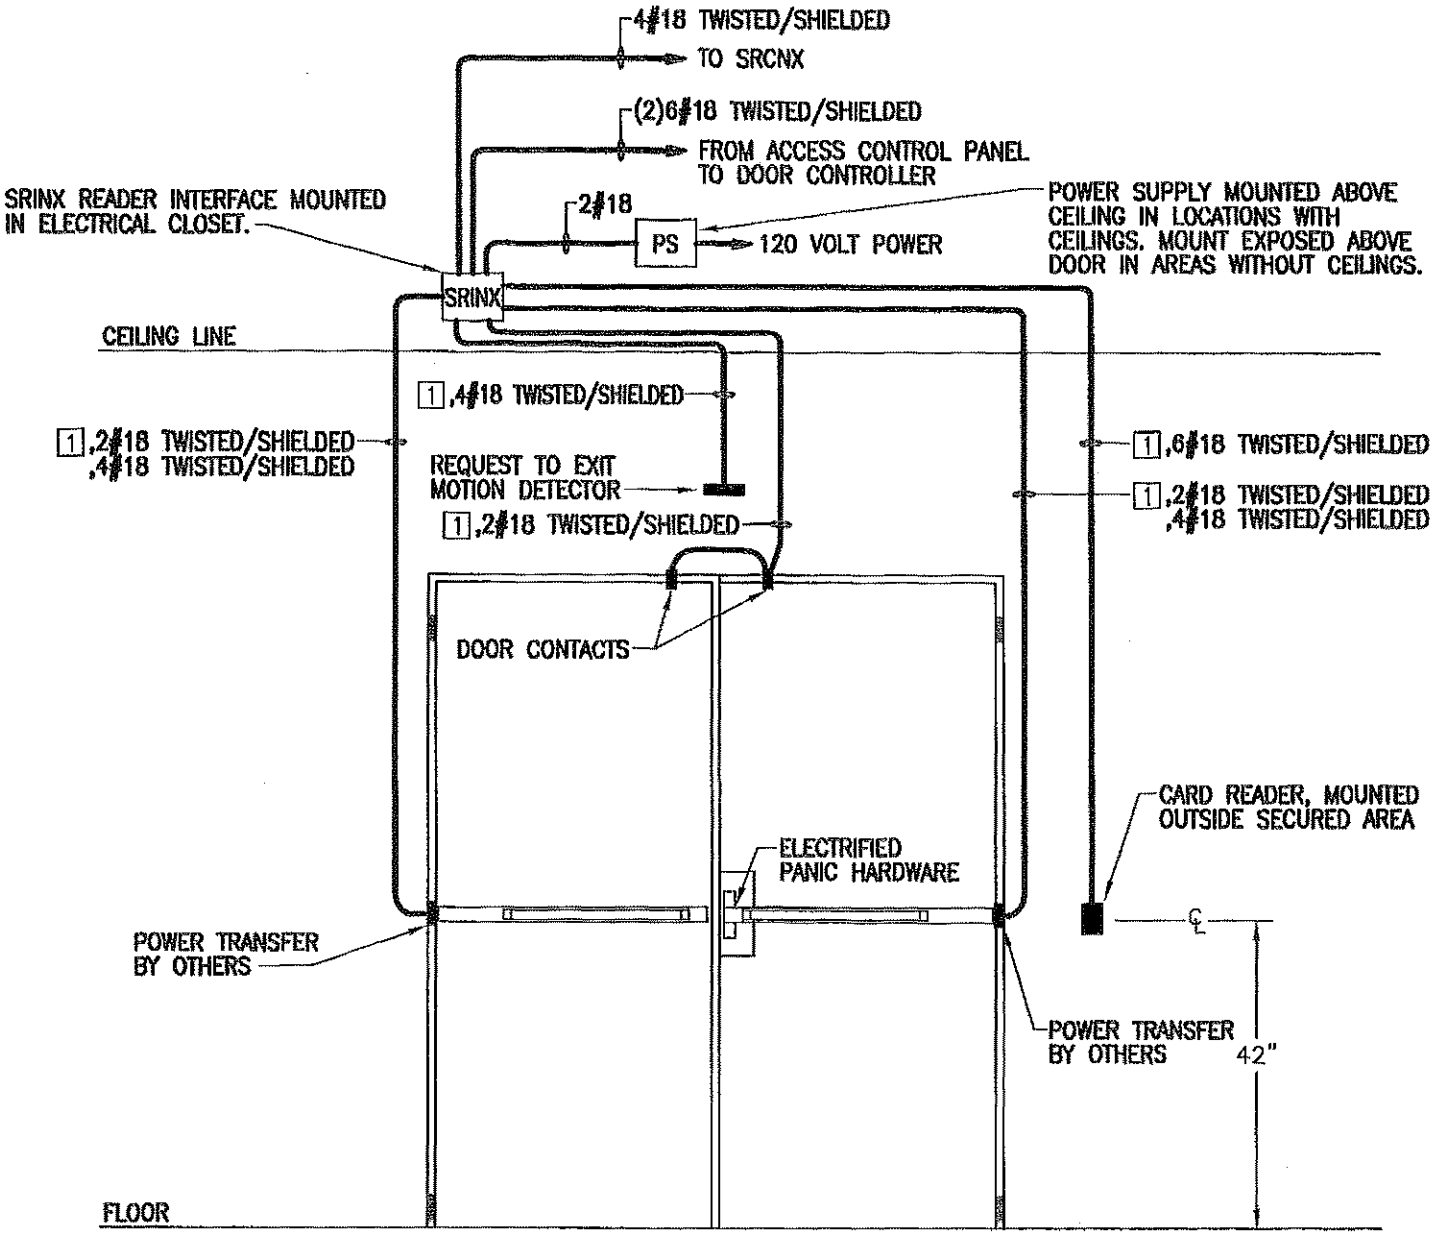

1 3/4" EMT CONDUIT OR FLEX

REVISIONS		
NO.	DATE	DESCRIPTION

KRATOS HSE

1100 FIRST STATE BLVD., NEWPORT, DE 19804
PHONE: (302) 992-7950 · FAX: (302) 992-7958
OUT OF STATE: 1-800-247-2943
24 HOUR EMERGENCY SERVICE

LIFE SAFETY SYSTEMS · FIRE ALARM · FIRE SUPPRESSION
AUTOMATIC SPRINKLER SYSTEMS · SPECIAL HAZARDS
ACCESS CONTROL · CCTV · INTRUSION DETECTION · SECURITY
TIME · SOUND · COMMUNICATIONS · MEDIA MANAGEMENT · VIDEO DISTRIBUTION
TELEVISION DISTRIBUTION · PUBLIC ADDRESS · INTERCOM · NURSE CALL

PROJECT
KUTZTOWN UNIVERSITY
OF PENNSYLVANIA
OLD MAIN EAST WING
KUTZTOWN, PA 19530

TITLE
DOUBLE DOOR WITH
SMR10 CARD READER
DETAIL

SCALE
NONE

DATE
7-10-12

DRAWN BY
R. MOYER

DESIGNED BY
M. MANGA

JOB NUMBER
RM12-030

DRAWING NUMBER
S - 4 OF 4

Rodney Moyer 7/10/2012 1:02 PM RM12030A.DWG